LEGEND

- PROPERTY LINE
- FENCE
- EXISTING SHEET PILE
- CURB
- EXISTING BUILDING
- NEW JERSEY TRANSIT LIGHT RAIL
- COMBINED SEWER UTILITY LINE
- GAS UTILITY LINE
- WATER UTILITY LINE
- OVERHEAD ELECTRIC UTILITY LINE
- UNDERGROUND ELECTRIC UTILITY LINE
- COMMUNICATION LINE–NOT SURVEYED
- UTILITY POLE
- MANHOLE (WATER, COMBINED SEWER, AND COMMUNICATIONS)
- FIRE HYDRANT
- POST INDICATOR VALVE
- WATER VALVE
- GAS VALVE
- CATCH BASIN INLET
- 78" STEEL COMBINED SEWER (APPROXIMATE)
- PHASE 4 GARFIELD AVENUE BOUNDARY

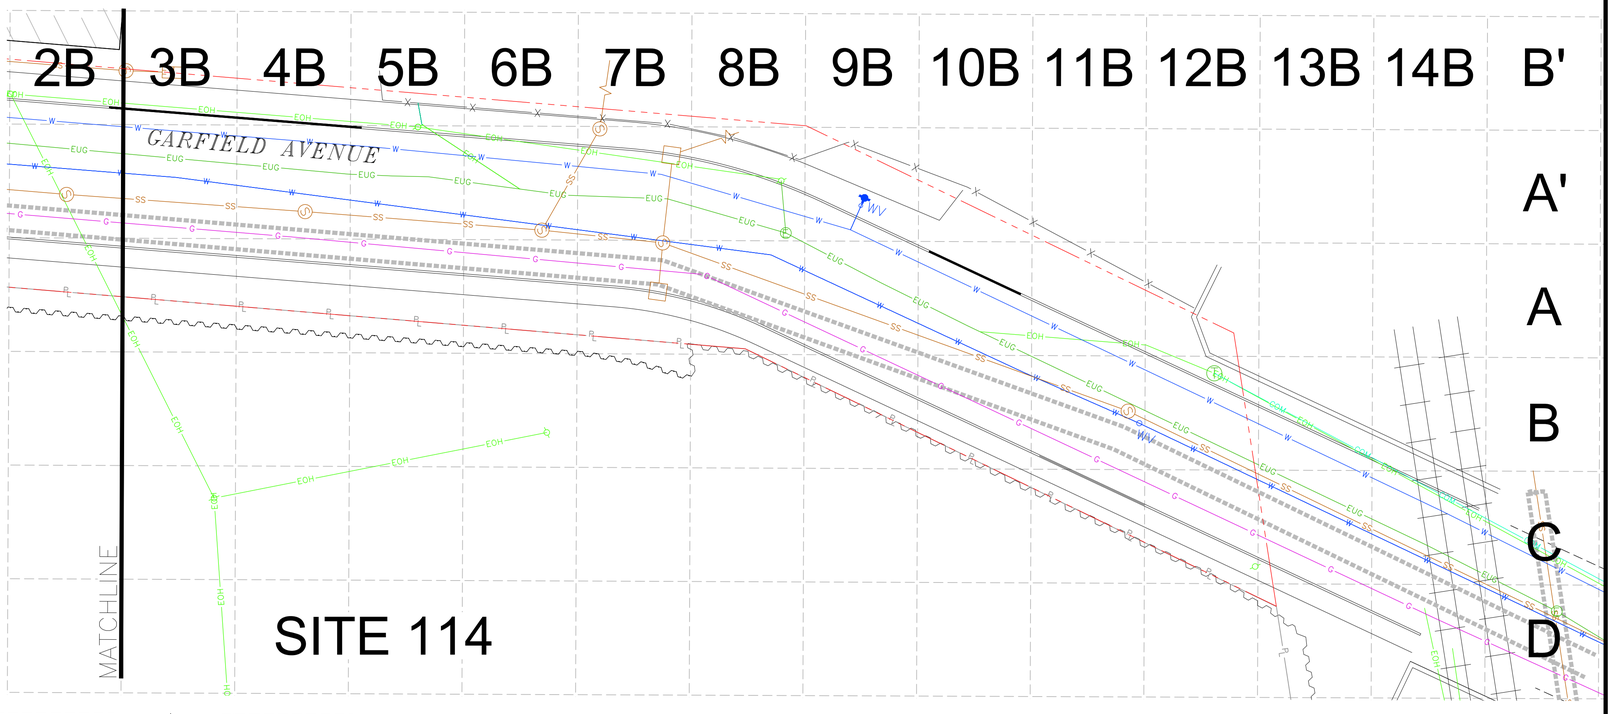


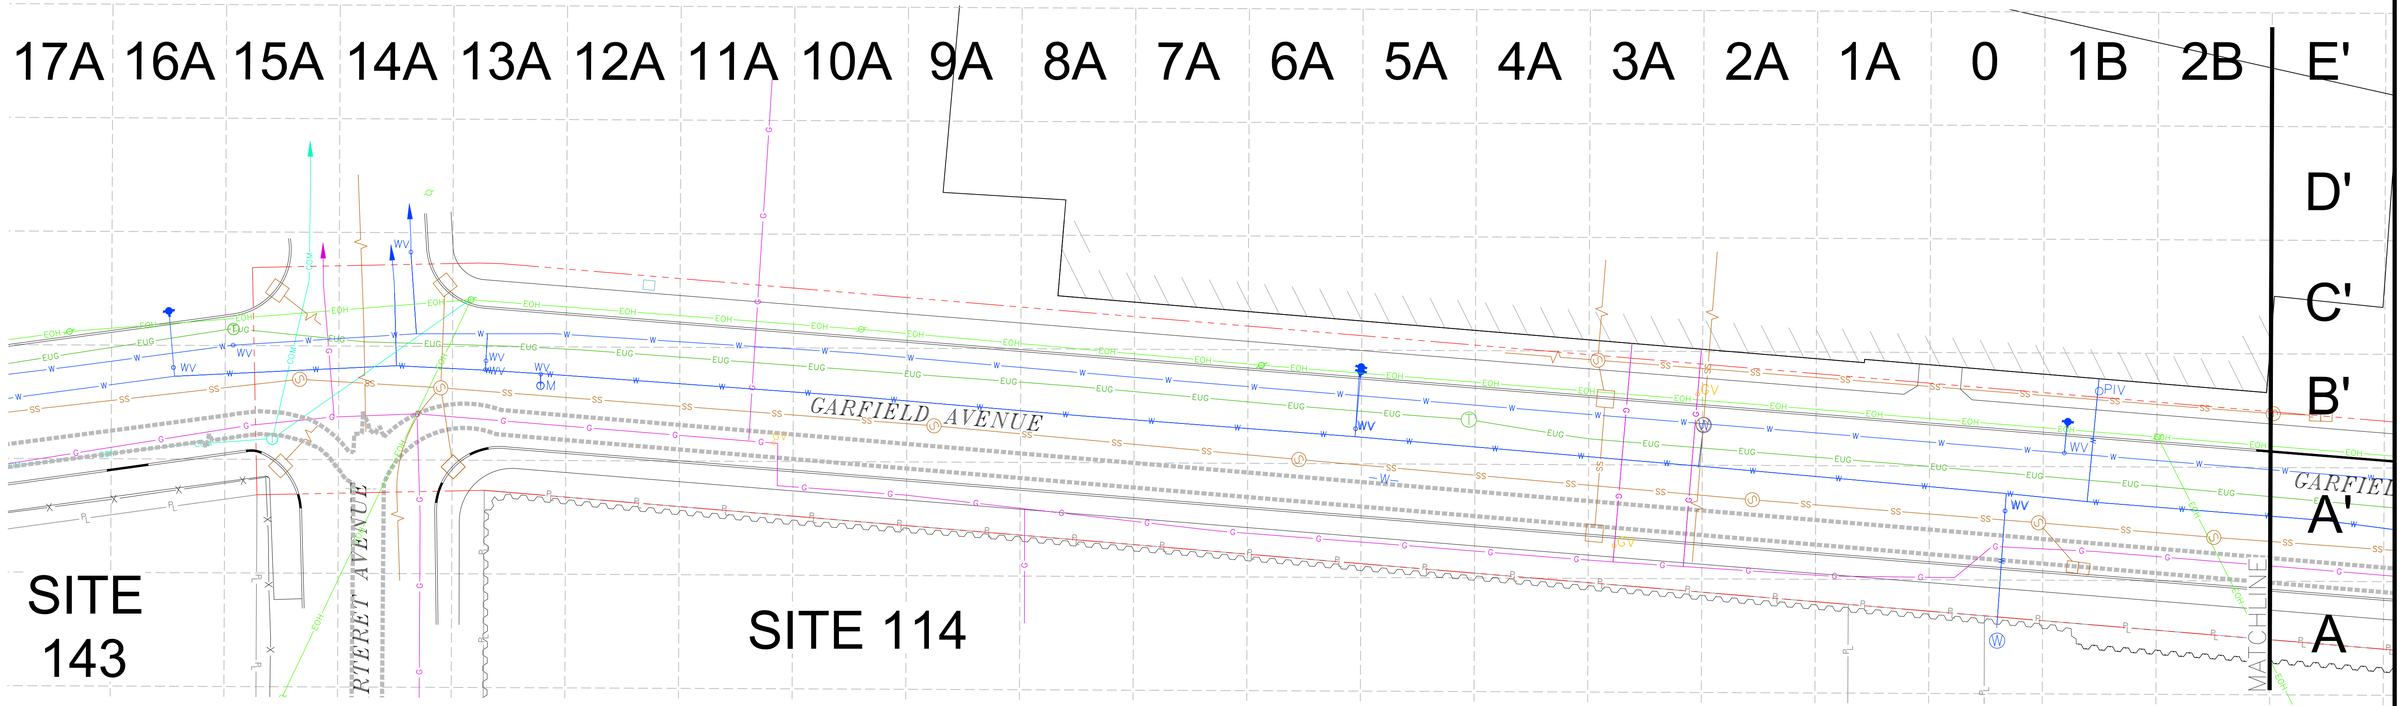


AECOM

10 0 20
GRAPHIC SCALE IN FEET

| | |
|---|---|
| PPG<br>GARFIELD AVE GROUP OF SITES<br>JERSEY CITY, NEW JERSEY | **REMEDIAL ACTION WORK PLAN (SOIL)**<br>**GARFIELD AVENUE ROADWAY**<br>**SITE MAP** |
| DATE: 06/21/2018 DRWN: CCD/ALC | **FIGURE 2-1** |


I:\ac\all\0011\data\projects\jobs\env_eng\project files\gpg\industries\garfield avenue\02E design\cadd\dwgs\garfield avenue\map\20180625_garfield map_figure-1.dwg Layout: 2-1 User:ccdstout Plotted: 12/20/2018 12:15 PM