LEGEND

- PROPERTY LINE
- FENCE
- EXISTING SHEET PILE
- CURB
- EXISTING BUILDING
- NEW JERSEY TRANSIT LIGHT RAIL
- EXTENTS OF CLEAN CORRIDOR EXCAVATION
- COMBINED SEWER UTILITY LINE
- GAS UTILITY LINE
- WATER UTILITY LINE
- OVERHEAD ELECTRIC UTILITY LINE
- UNDERGROUND ELECTRIC UTILITY LINE
- COMMUNICATION LINE–NOT SURVEYED
- UTILITY POLE
- MANHOLE (WATER, COMBINED SEWER, AND COMMUNICATIONS)
- FIRE HYDRANT
- POST INDICATOR VALVE
- WATER VALVE
- GAS VALVE
- CATCH BASIN INLET
- 78" STEEL COMBINED SEWER (APPROXIMATE)
- PHASE 4 GARFIELD AVENUE BOUNDARY

HEXAVALENT CHROMIUM CONCENTRATIONS IN SOIL (CrSCC = 20 PPM)

- <20 PPM
- 20 TO 100 PPM
- 100 TO 1,000 PPM
- 1,000 TO 4,840 PPM

DEFINITIONS:

CCPW	CHROMATE CHEMICAL PRODUCTION WASTE
CrSCC	NJDEP INTERIM CHROMIUM SOIL CLEANUP CRITERIA
NAVD88	NORTH AMERICAN VERTICAL DATUM OF 1988
NJDEP	NEW JERSEY DEPARTMENT OF ENVIRONMENTAL PROTECTION
PPM	PARTS PER MILLION

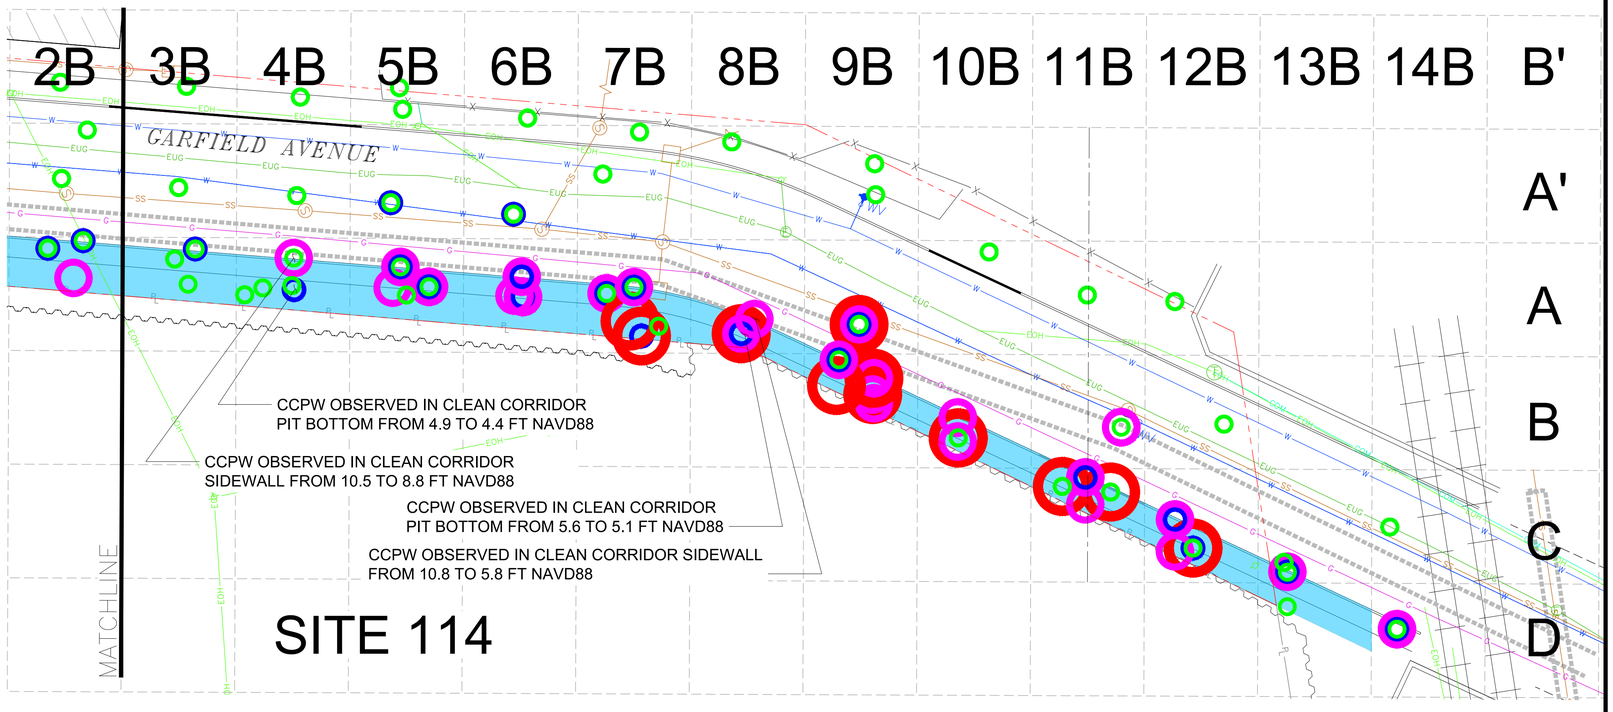

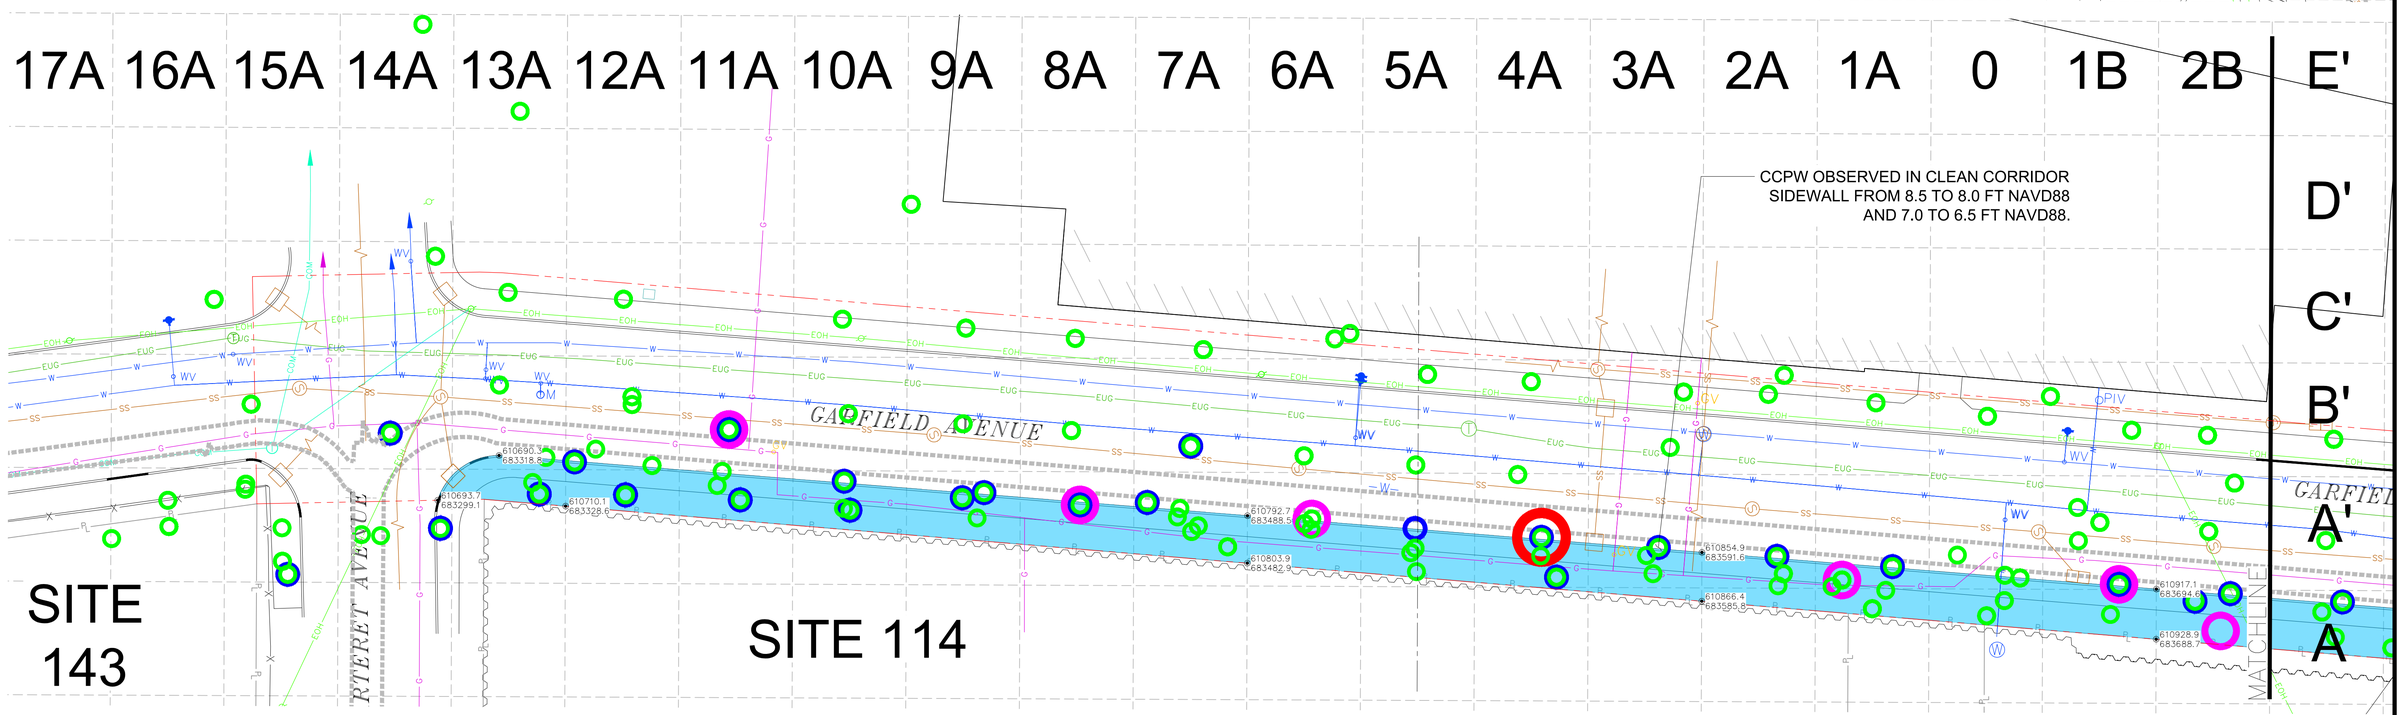

AECOM

10 0 20
GRAPHIC SCALE IN FEET

PPG GARFIELD AVE GROUP OF SITES JERSEY CITY, NEW JERSEY		**REMEDIAL ACTION WORK PLAN (SOIL) GARFIELD AVENUE ROADWAY HEXAVALENT CHROMIUM IMPACTS AND OBSERVED CCPW**
DATE: 06/21/2018	DRWN: CCD/ALC	**FIGURE 2-3**

I:\ppg\60551001\data\projects\cdp\new_eng\project files\ppg industries\garfield avenue\GIS\ design\cad\cdp\garfield avenue\ stage 2\20180328_garfield map_figures-1.dwg Layout: 2-3 User:cordonc1 Plotted: 12/20/2019 12:48 PM