LEGEND

- PROPERTY LINE
- FENCE
- EXISTING SHEET PILE
- CURB
- EXISTING BUILDING
- NEW JERSEY TRANSIT LIGHT RAIL
- EXTENTS OF CAPILLARY BREAK
- 78" STEEL COMBINED SEWER (APPROXIMATE)
- PHASE 4 GARFIELD AVENUE BOUNDARY

NOTES:

1. CCPW – CHROMATE CHEMICAL PRODUCTION WASTE
2. THE EXTENTS OF THE CAPILLARY BREAK ARE BASED ON THE EXTENTS OF VISUALLY OBSERVED CCPW AND HEXAVALENT CHROMIUM EXCEEDING APPLICABLE CRITERIA.

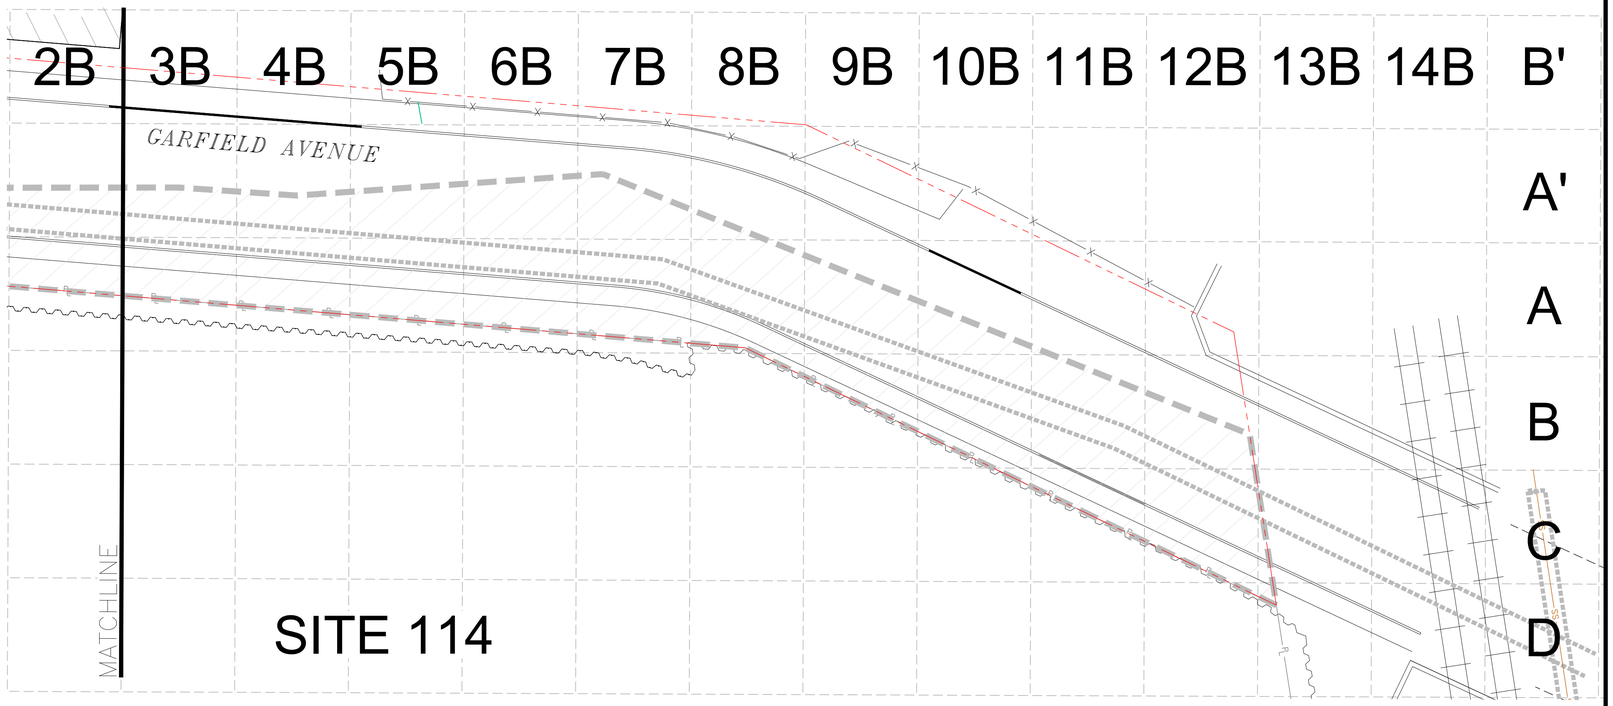

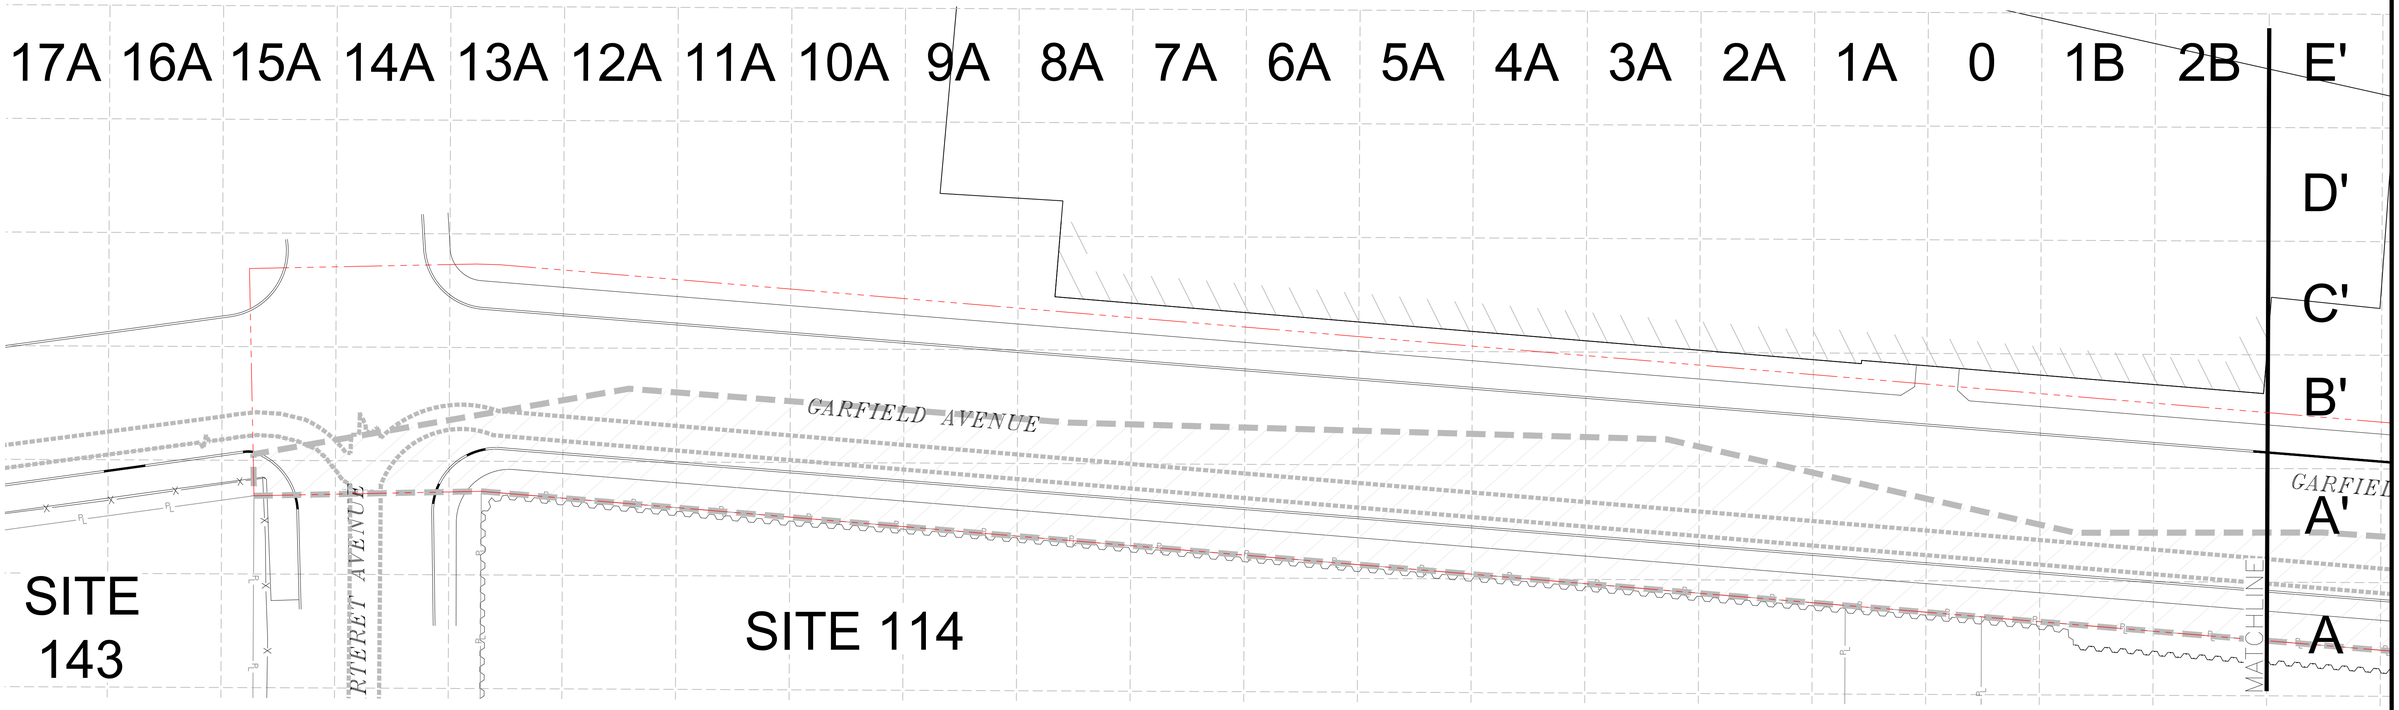

AECOM

10 0 20
GRAPHIC SCALE IN FEET

PPG GARFIELD AVE GROUP OF SITES JERSEY CITY, NEW JERSEY	REMEDIAL ACTION WORK PLAN (SOIL) GARFIELD AVENUE ROADWAY CAPILLARY BREAK EXTENTS
DATE: 03/28/2019 DRWN: CCD/ALC	FIGURE 4-3

File: \\acad11\c001\data\projects\jobs\remo_eng\project files\ppg industries\garfield avenue\SITE design\cad\dwgs\garfield avenue\dwg\20190328-garfield.dwg, figure-1.dwg, Layout 4-3, User:cordoso1, Plotted: 3/28/2019 11:42 AM