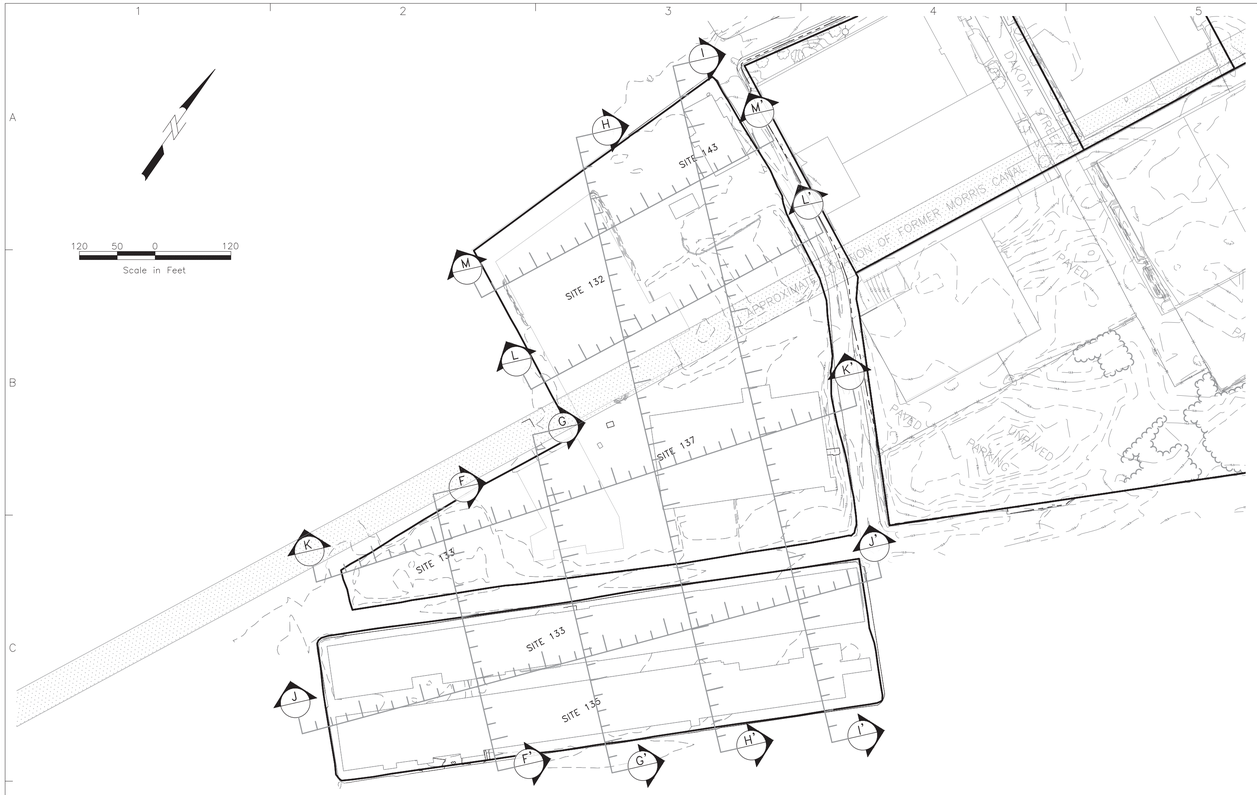

LEGEND

- = APPROXIMATE LOCATION OF THE FORMER MORRIS CANAL
- = ARTIFICIAL FILL
- = COPR GG MUD
- = MGP/COPR GG MUD
- = MGP
- = NATIVE
- = MEAN MEADOW MAT ELEVATION
- = MEAN WATER TABLE

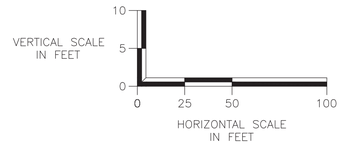

SITE LAYOUT AND CROSS SECTION LOCATIONS

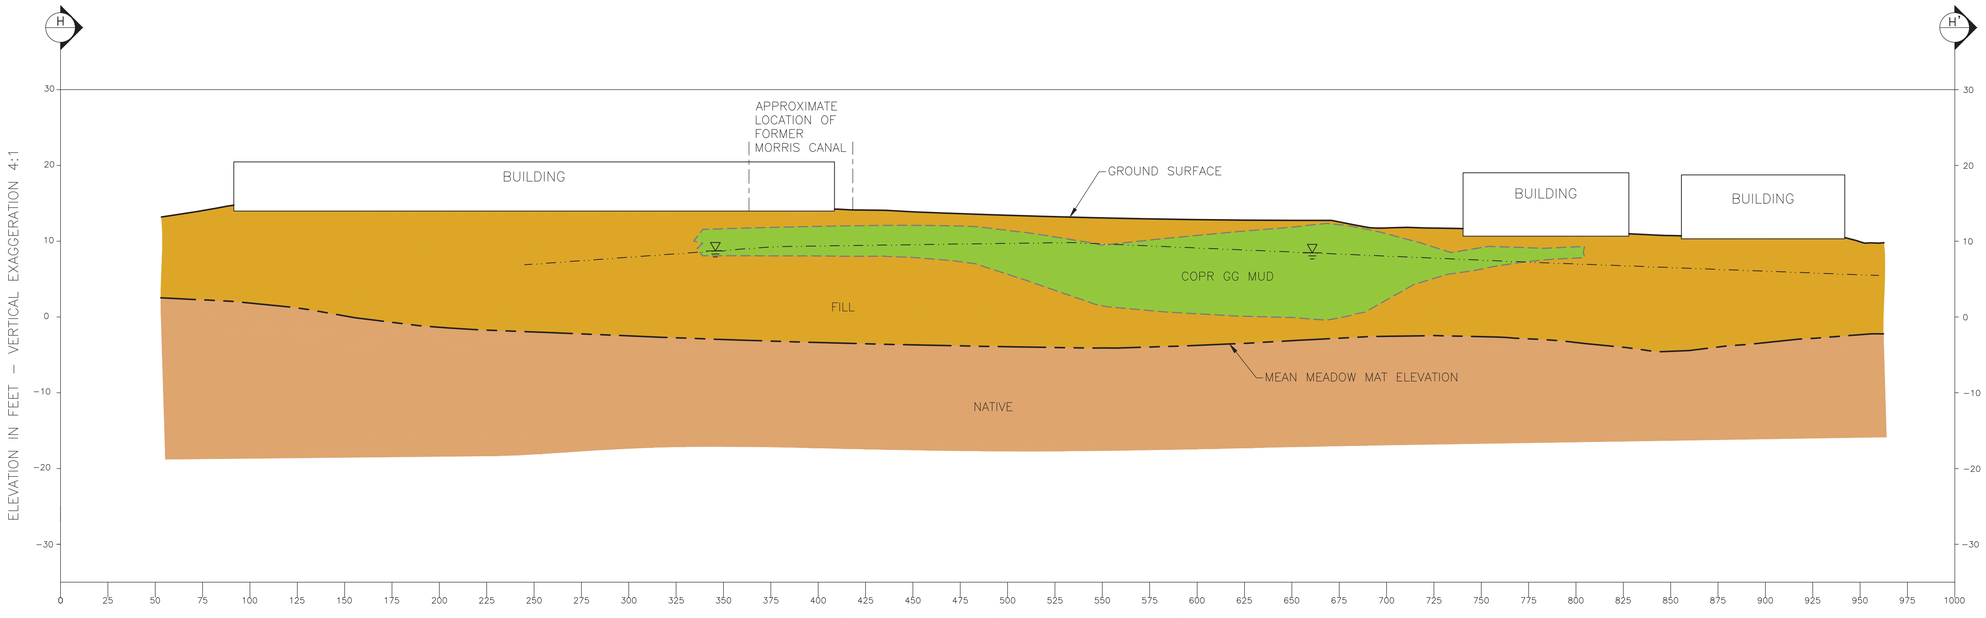

CROSS SECTION - H-H'

NOT FOR CONSTRUCTION

NO.	DRWN/DATE	REVISION	CHKD/DATE	APPVD/DATE
B	R.M.T. 12/05/11	RI EDITS	C.W.M.12/05/11	H.N.Q.12/06/11
A	R.M.T 05/16/11	RAWP		

AECOM
30 Knightsbridge Road, Suite 520
Piscataway, NJ 08854
www.aecom.com

PPG INDUSTRIES
GARFIELD AVENUE SITES
JERSEY CITY, HUDSON COUNTY, NEW JERSEY

PROJ. NO.: 60190341.500A DATE: 05/16/11

CROSS SECTION H-H'
CONCEPTUAL REMEDIAL DESIGN

REMEDIAL ACTION
WORK PLAN

DRAWING NUMBER:
1-11

SHEET NUMBER:

REVISION B

File: J:\Revit Proj\Project Files\PPG Industries\Garfield Avenue\RAW Design\Design\Cross Sections\Cross-Sections 12-05-11.dwg Layout: H-H' User: twyer Plotted: May 23, 2012 – 1:03pm Xref's: