File: J:\Rem_Eng\Project Files\PPG Industries\Garfield Avenue\30% Design\CADD\DWGS\RAWP 2014\PPG - 30% Design RAWP C-01.dwg Layout: Existing Cond PH1&2 User: warrenr Plotted: Oct 10, 2014 - 2:46pm Xref's:

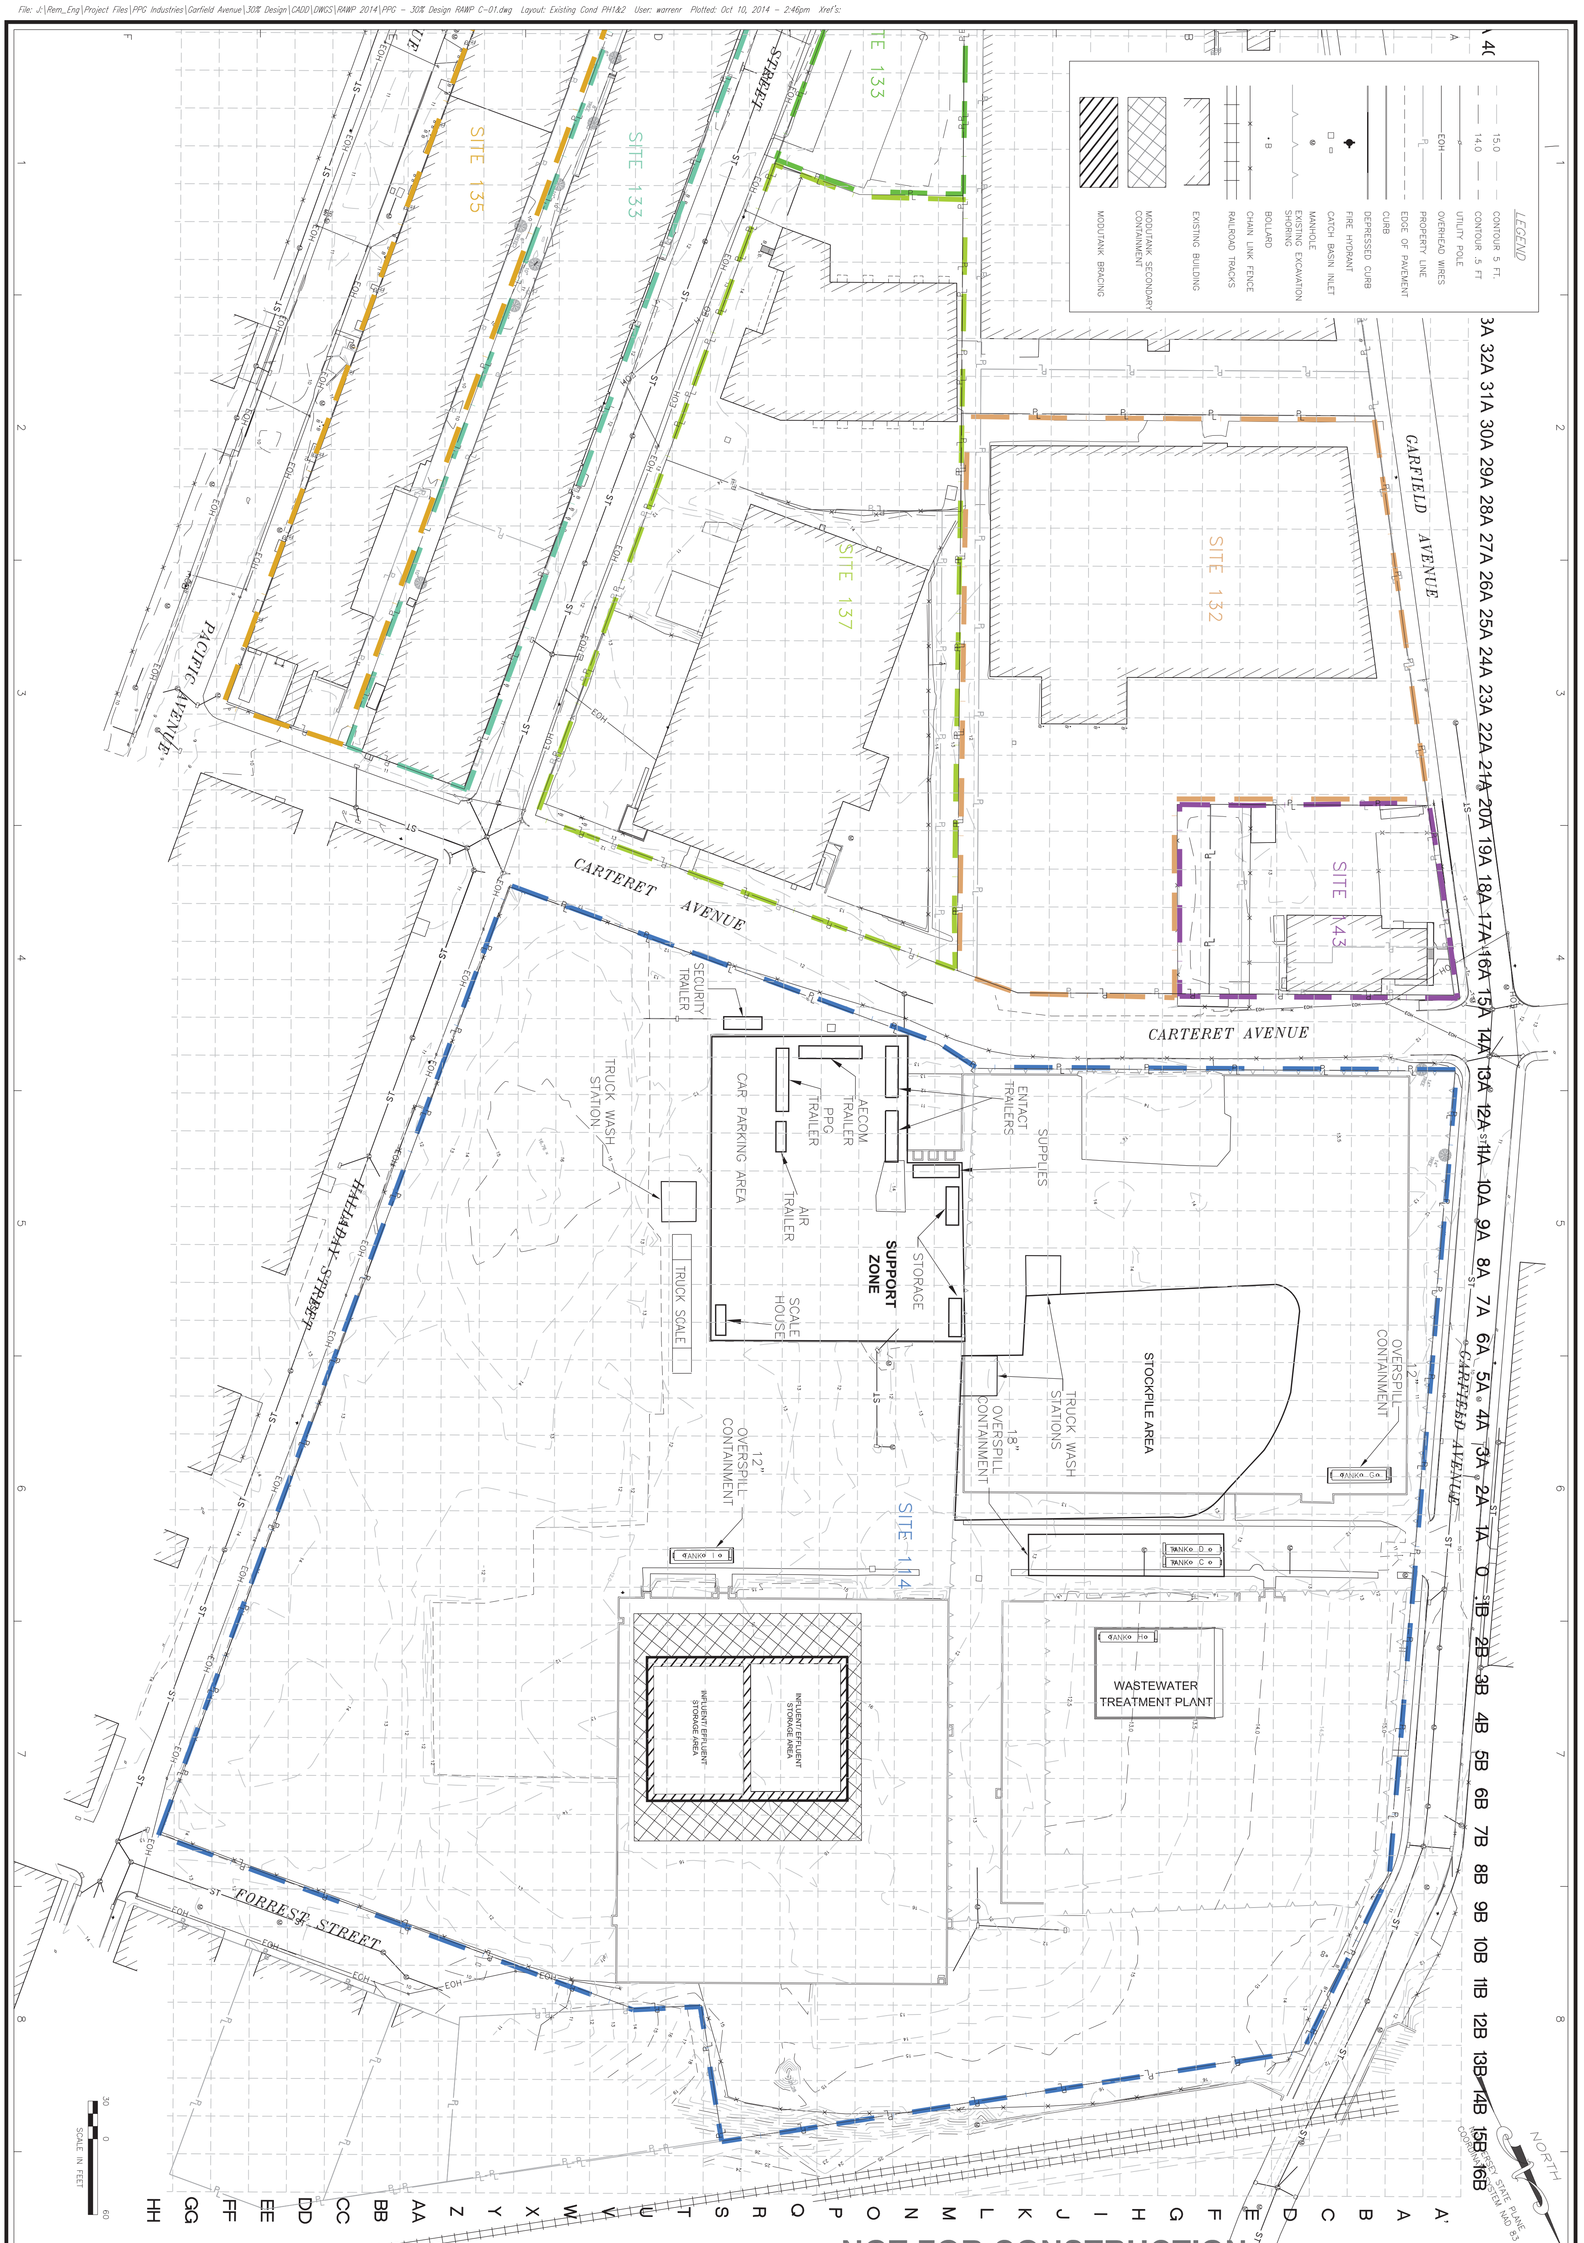

NOT FOR CONSTRUCTION

2011 EXISTING CONDITIONS PHASE 1 & 2

REMEDIAL ACTION WORK PLAN

PPG INDUSTRIES
GARFIELD AVENUE SITES
JERSEY CITY, HUDSON COUNTY, NEW JERSEY

PROJ. NO.: 60190341.500A | DATE: 10/10/14

AECOM
30 Knightsbridge Road, Suite 520
Piscataway, NJ 08854
www.aecom.com

NO	DRWN	DATE	REVISION	CHKD	DATE	APPVD	DATE
C	RCW	10/10/14	FINAL RAWP EDITS				
B	R.M.T.	12/05/11	NJ DEP COMMENTS EDITS	C.W.M.	12/05/11	H.N.O.	12/06/11
A	RCW	05/16/11	RAWP				

DRAWING NUMBER: 1-2
SHEET NUMBER:
REVISION: C