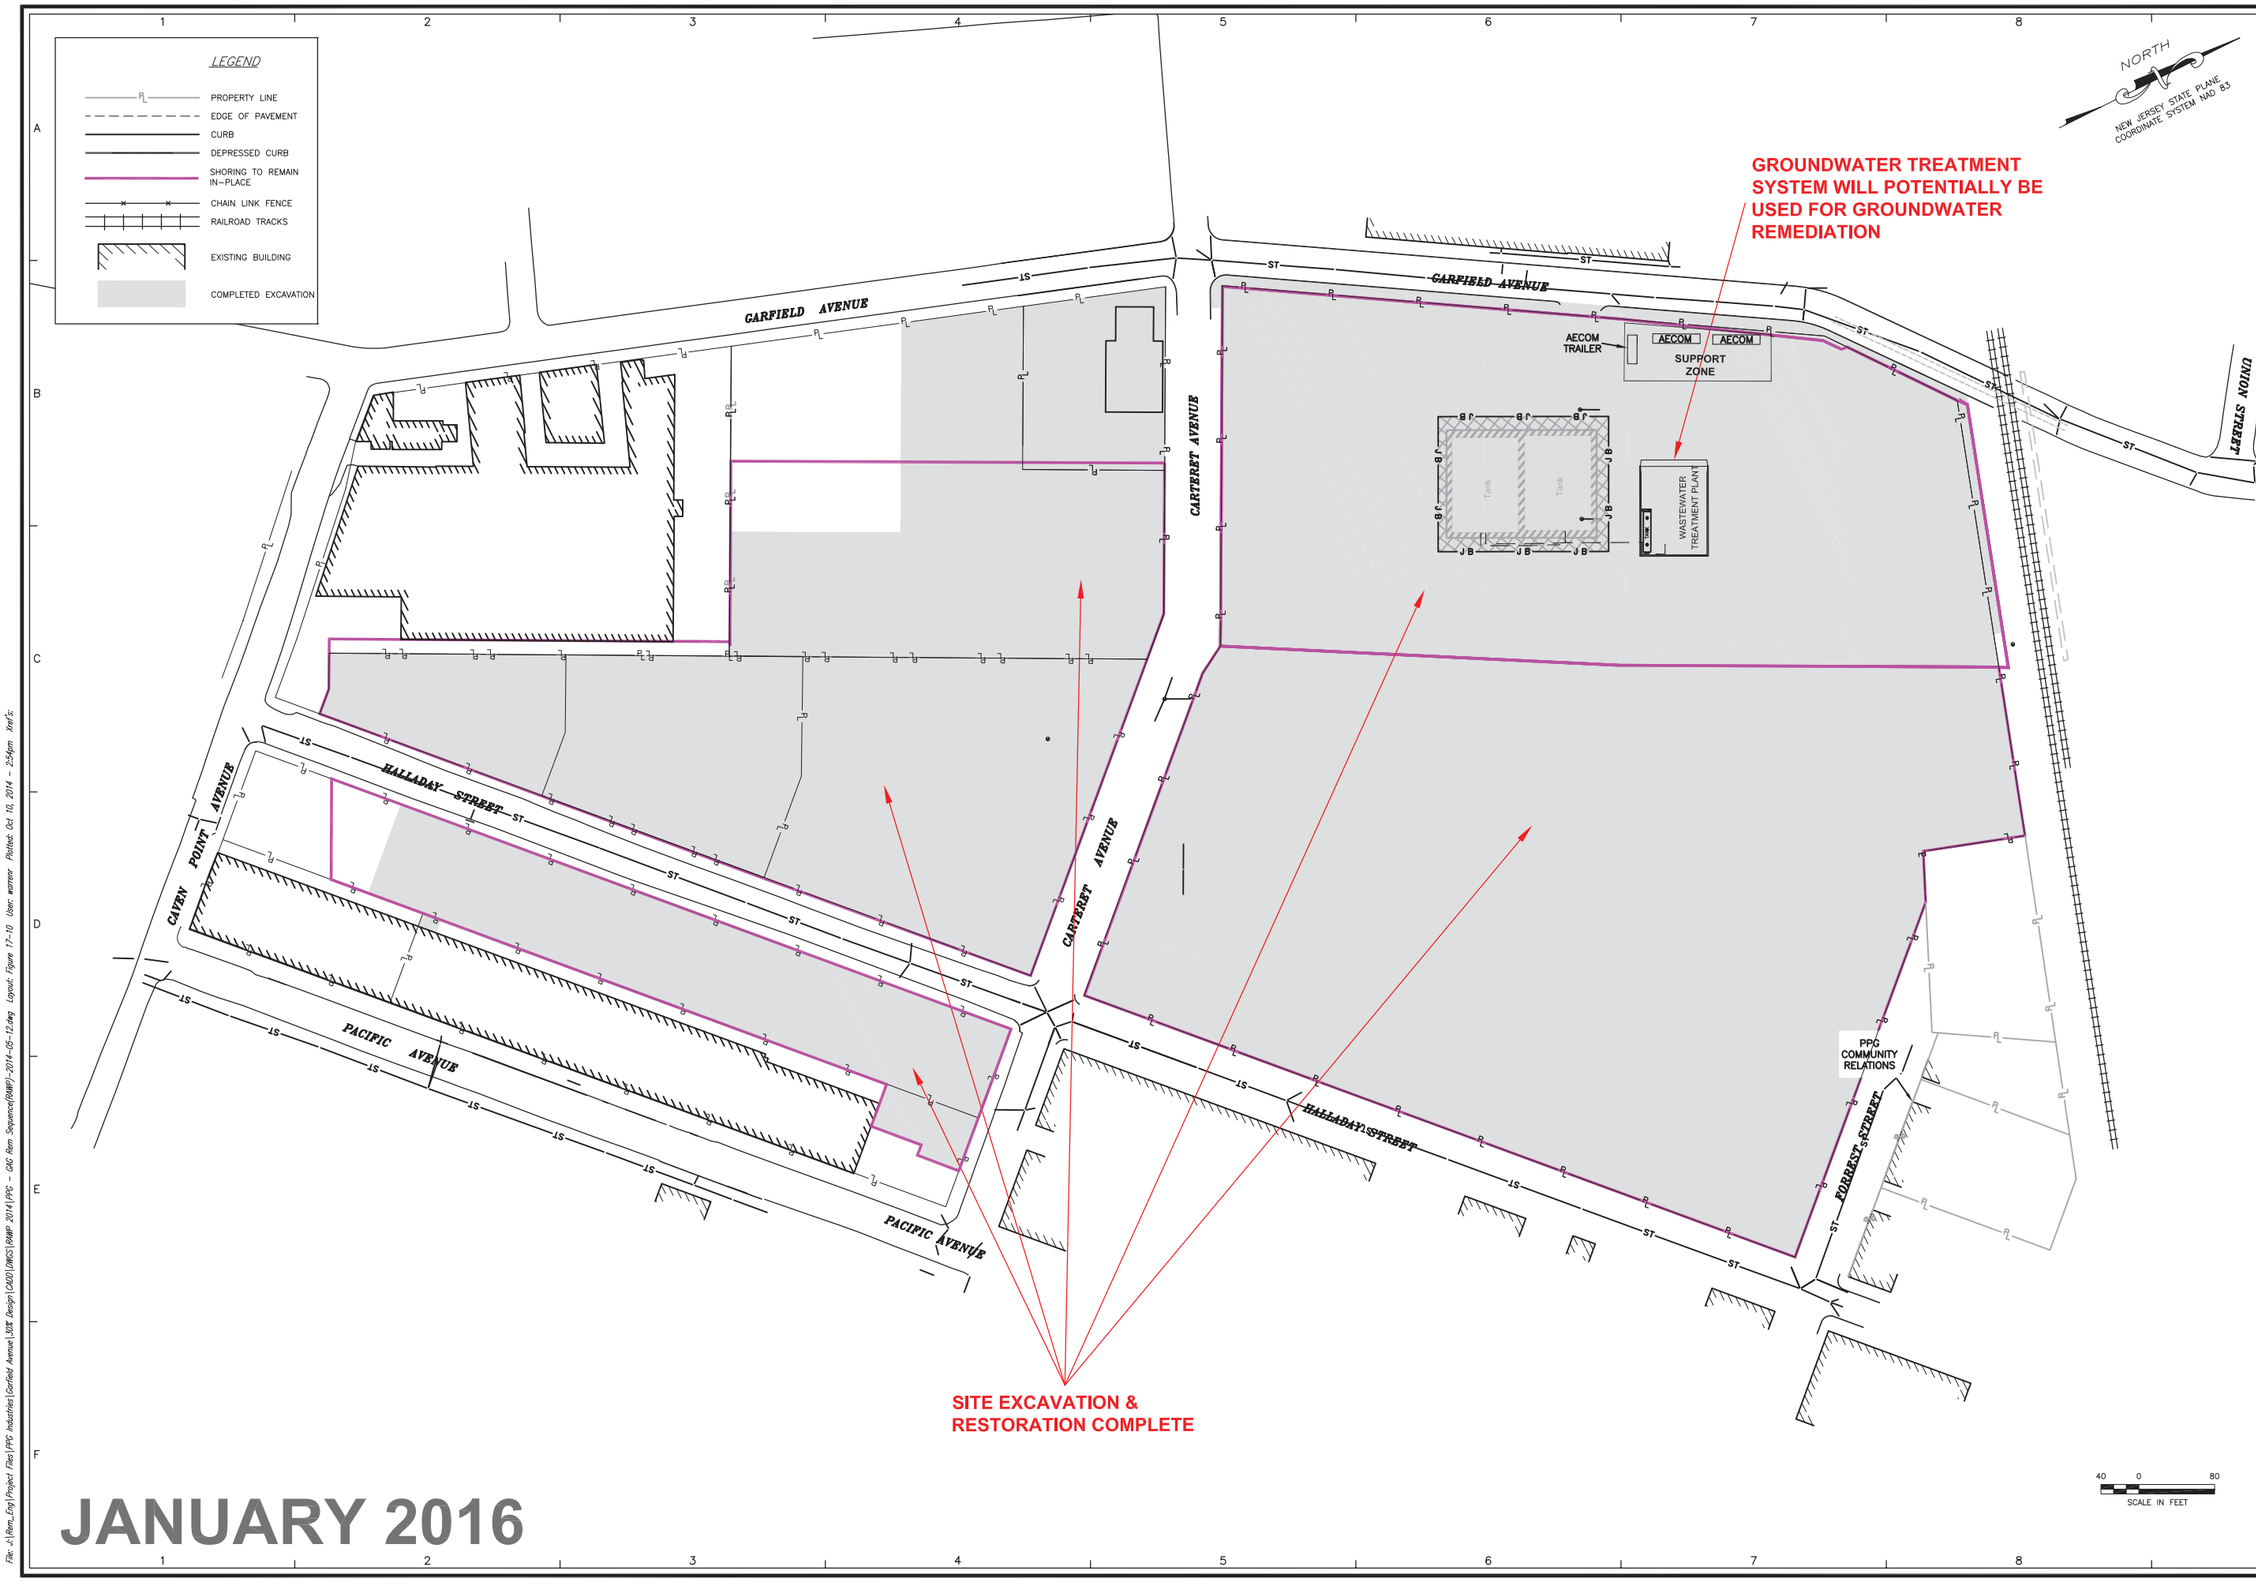

JANUARY 2016

NO.	DRWN	DATE	REVISION	CHKD	DATE	APPVD	DATE
2	RCW	10/10/14	REVISED FINAL RAWP EDITS	HNQ	05/06/14	AF	05/06/14
1	RMT	05/06/14	FINAL RAWP EDITS				

AECOM
AECOM
250 Gibraltar Road, Suite 320
Horsham, PA 19044
www.aecom.com

PPG INDUSTRIES
GARFIELD AVENUE SITES
JERSEY CITY, HUDSON COUNTY, NEW JERSEY

PROJ. NO.: 60190341.500A | DATE: 10/10/14

GARFIELD AVENUE GROUP
REMEDIAL PROGRESS PLAN

REMEDIAL ACTION WORK PLAN

FIGURE NUMBER:
17-10

SHEET NUMBER:

REVISION 2

File: s:\Rem_Eng\Project Files\PPG Industries\Garfield Avenue\SITE Design\CAD\DWGS\RAWP 2014\PPG - GAG Rem Sequence(RAWP)-2014-05-12.dwg Layout: Figure 17-10 User: wanner Plotted: Oct 10, 2014 - 2:54pm