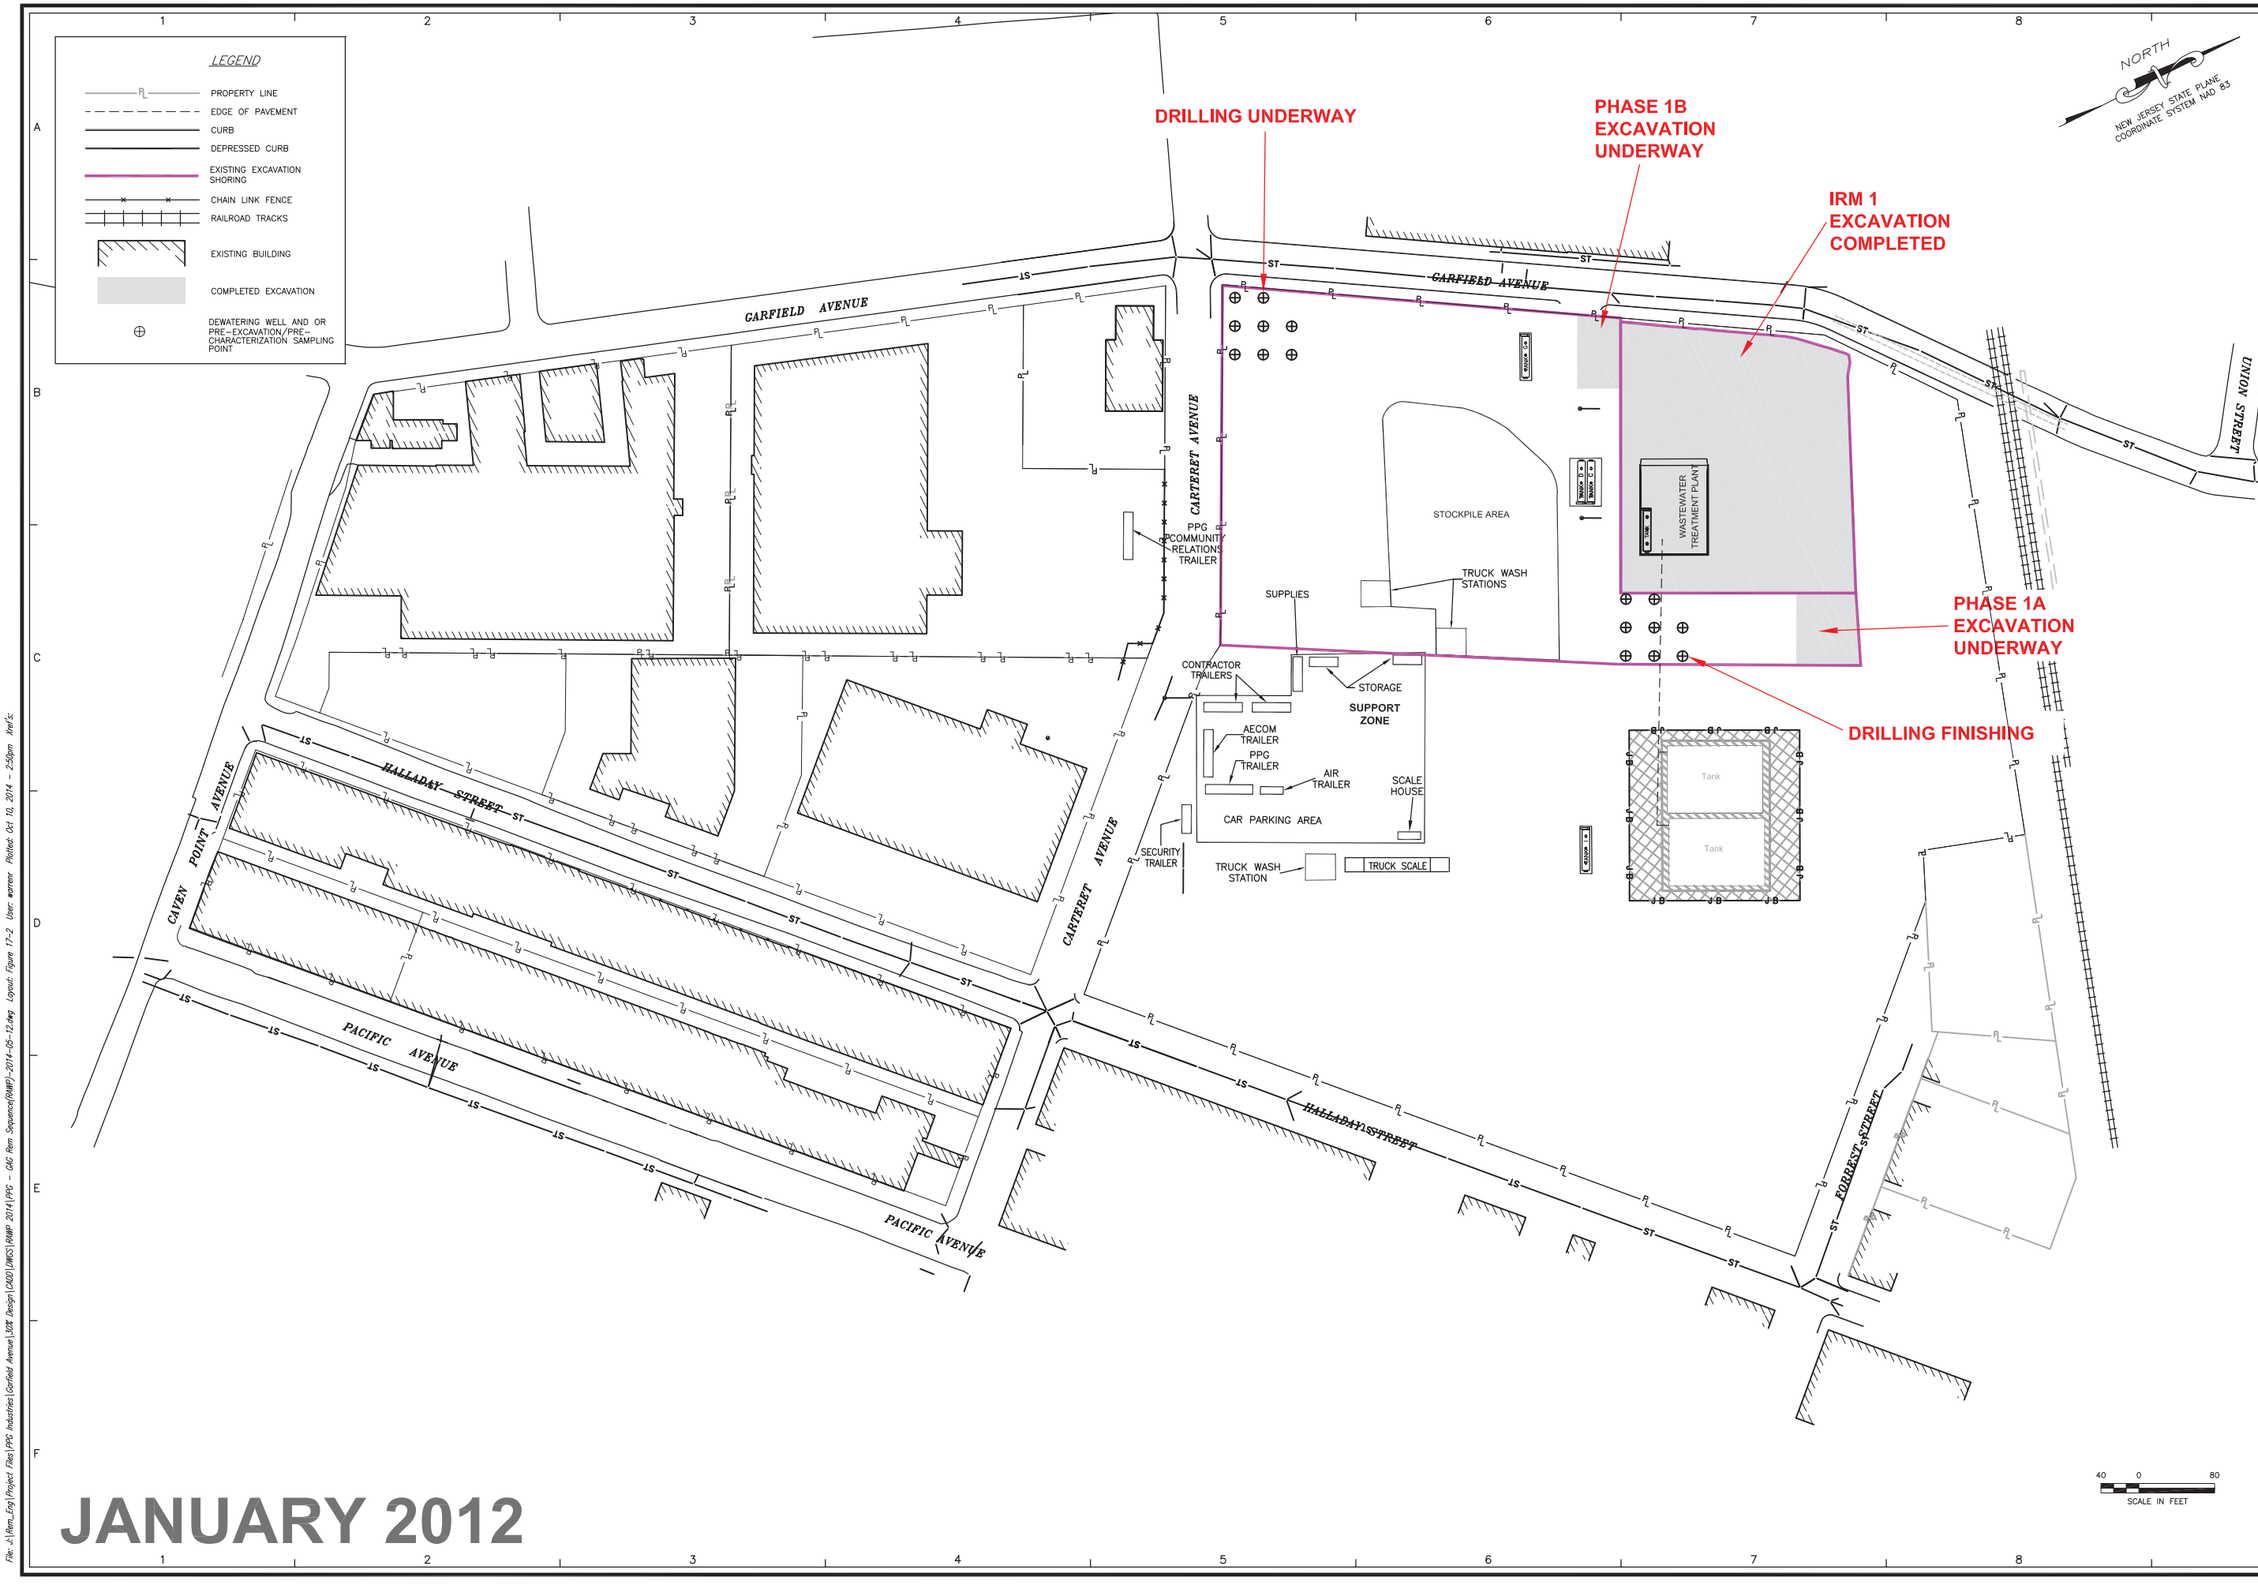

JANUARY 2012

NO	DRWN	DATE	REVISION	CHKD	DATE	APPVD	DATE
2	RCW	10/10/14	REVISED FINAL RAWP EDITS	HNQ	05/06/14	AF	05/06/14
1	RMT	05/06/14	FINAL RAWP EDITS				

AECOM
AECOM
30 Knightsbridge Road, Suite 520
Piscataway, NJ 08854
www.aecom.com

PPG INDUSTRIES
GARFIELD AVENUE SITES
JERSEY CITY, HUDSON COUNTY, NEW JERSEY

PROJ. NO.: 60190341.500A DATE: 10/10/14

GARFIELD AVENUE GROUP
REMEDIAL PROGRESS PLAN

REMEDIAL ACTION WORK PLAN

FIGURE NUMBER: 17-2

SHEET NUMBER:

REVISION 2