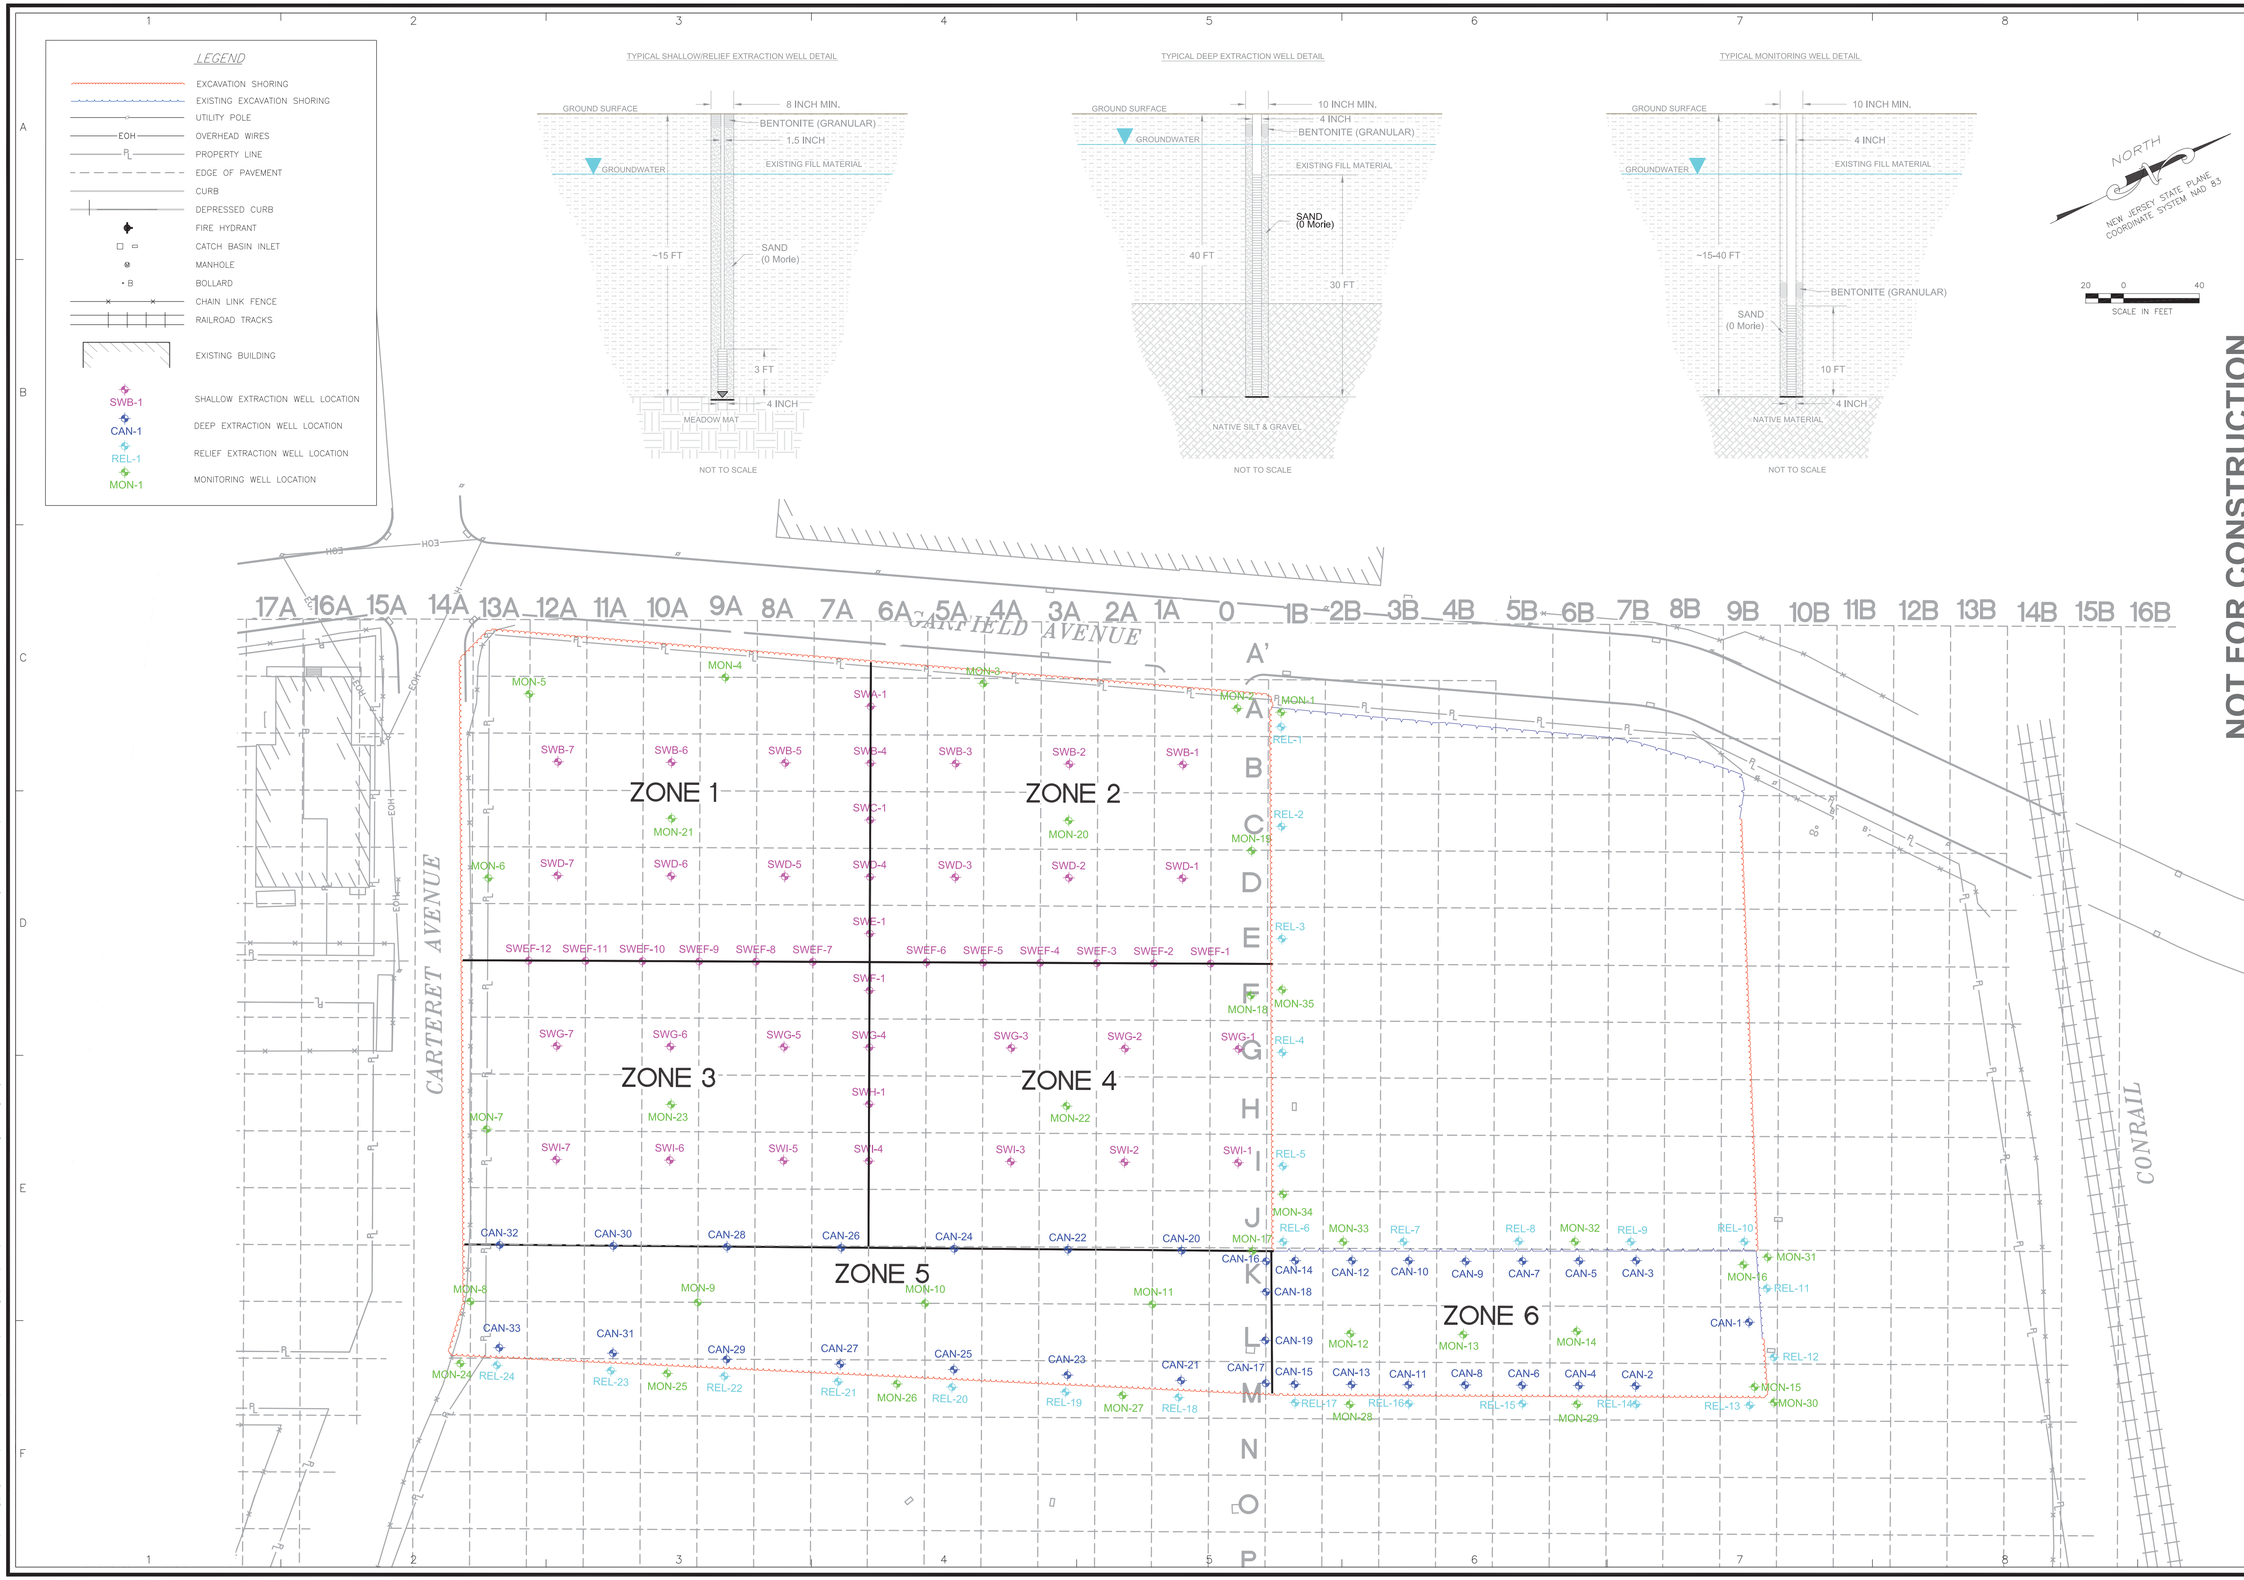

NOT FOR CONSTRUCTION

NO	DRWN	DATE	REVISION	CHKD	DATE	APPVD	DATE
B	R.M.T.	12/16/11	SHIFTED CAN WELL SOUTH 15'				
A	R.M.T.	12/06/11	TYPICAL DEWATERING PLAN				

AECOM
AECOM
30 Knightsbridge Road, Suite 520
Piscataway, NJ 08854
www.aecom.com

PPG INDUSTRIES
GARFIELD AVENUE SITES
JERSEY CITY, HUDSON COUNTY, NEW JERSEY

PROJ. NO.: 60190341.500A
DATE: 12/06/11

TYPICAL DEWATERING PLAN

REMEDIAL ACTION WORK PLAN

DRAWING NUMBER: 7-3

SHEET NUMBER:

REVISION A